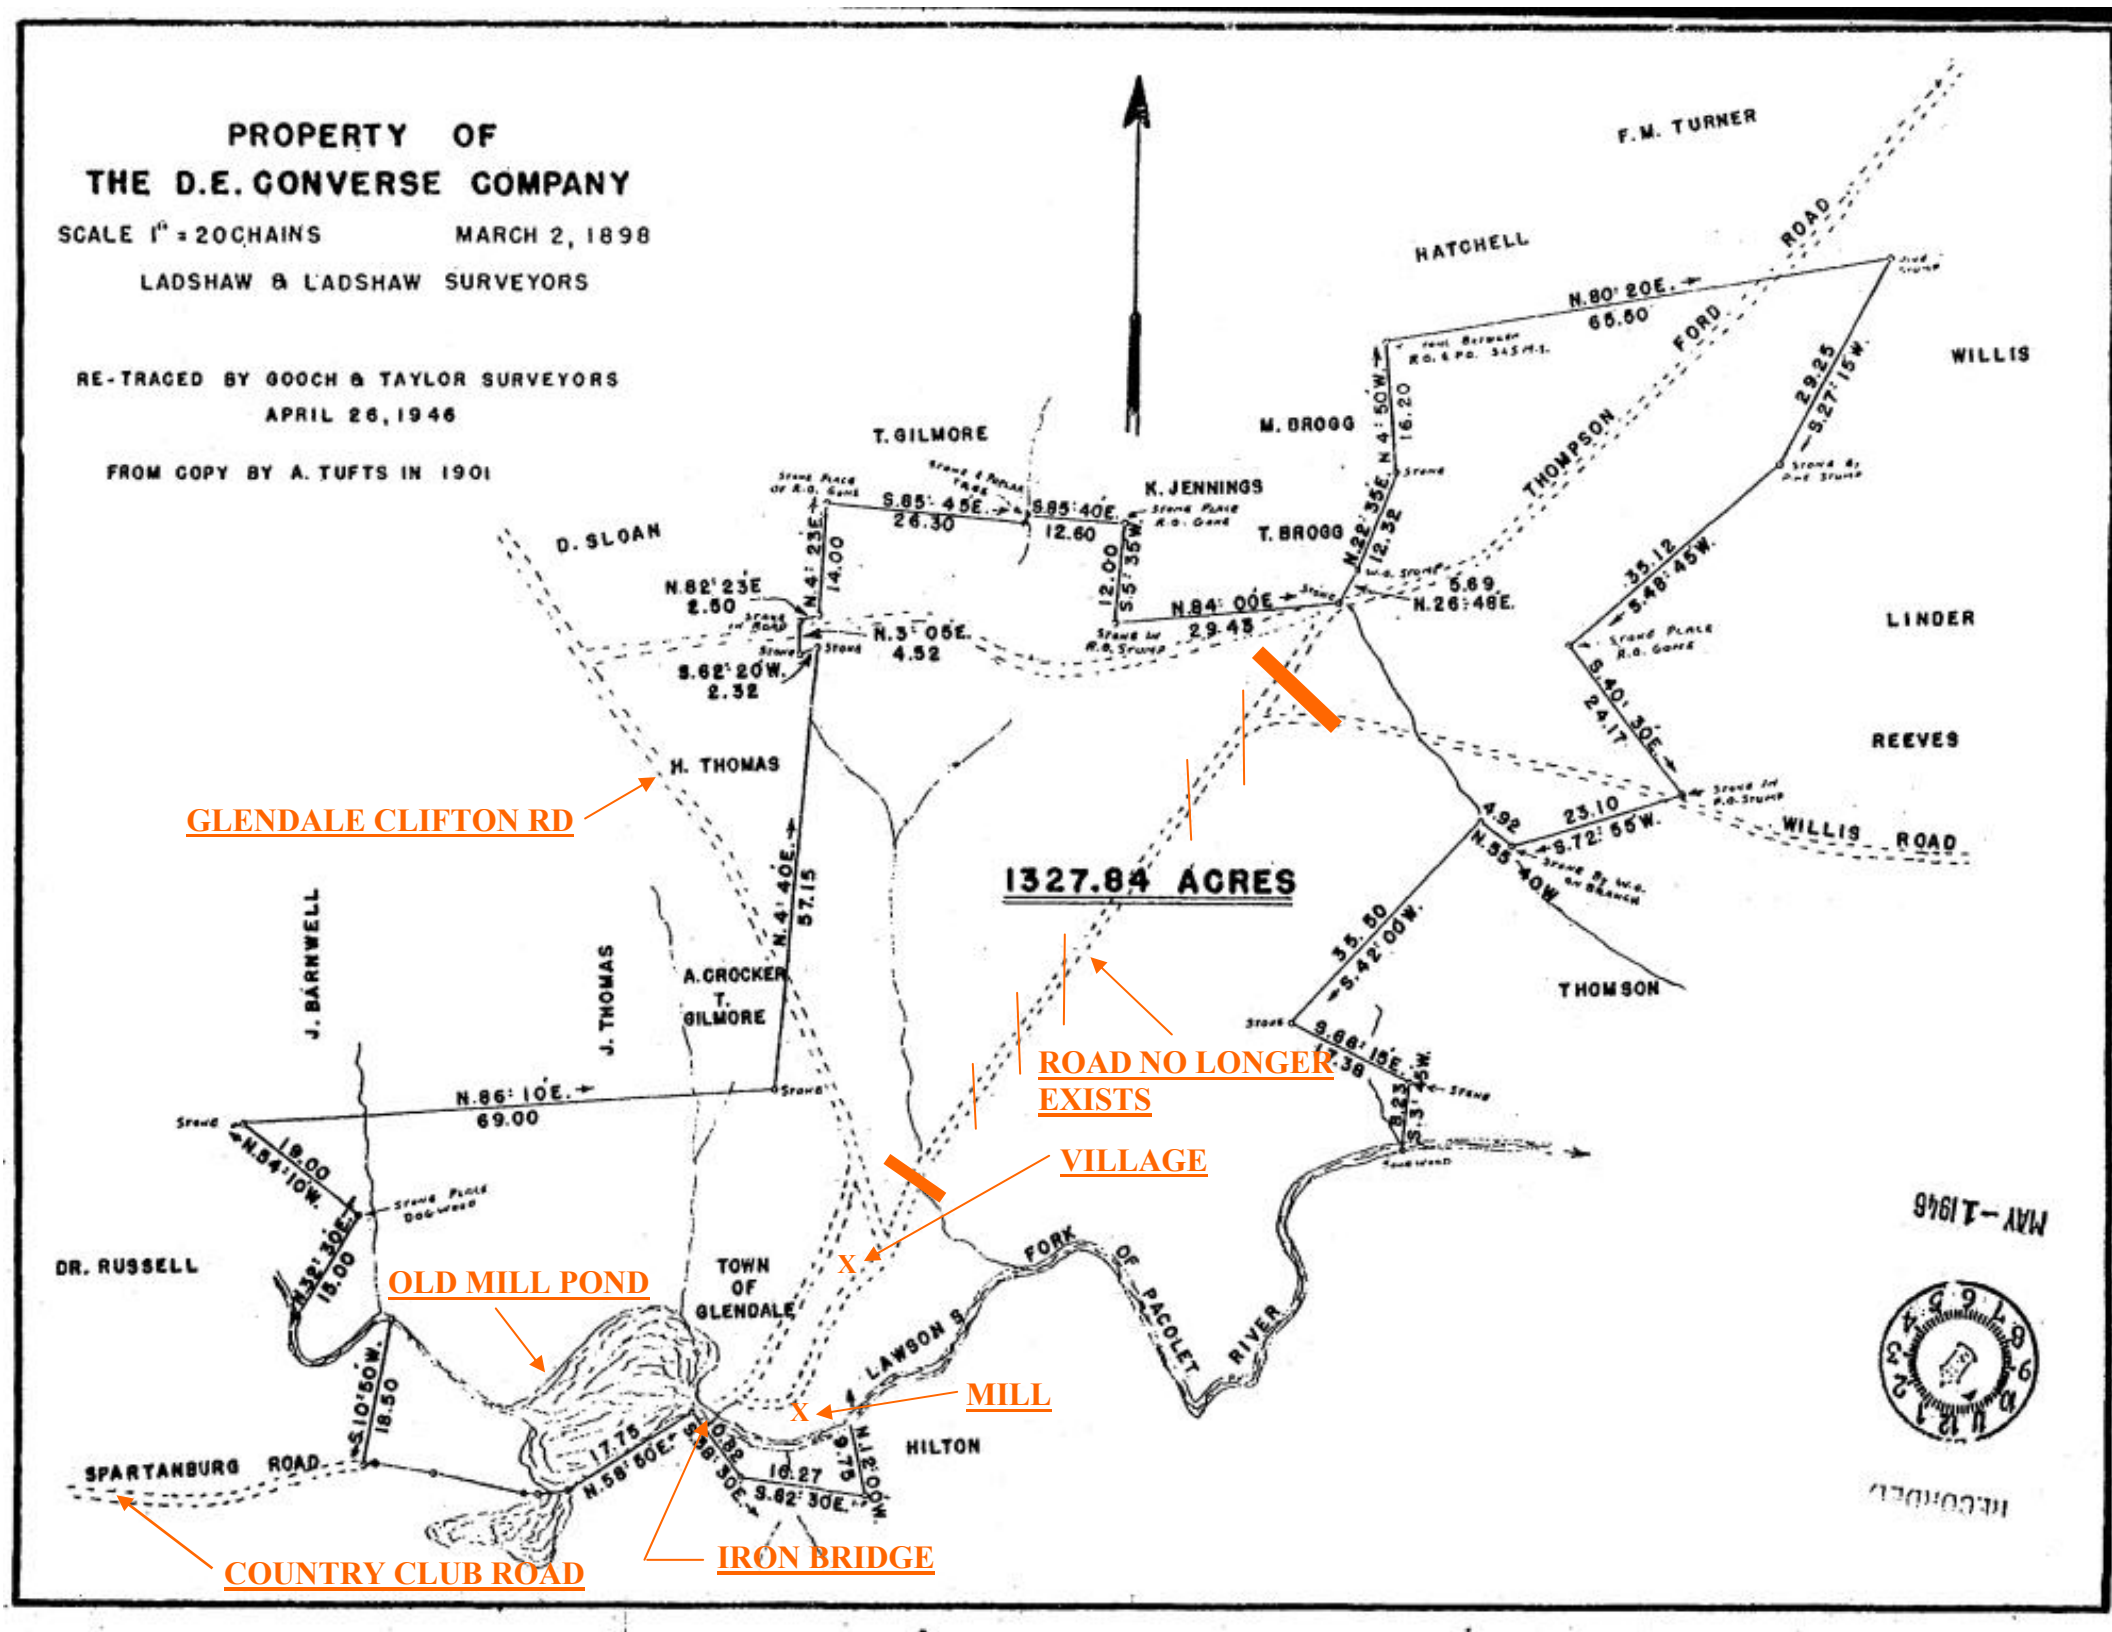
PROPERTY OF
THE D.E. CONVERSE COMPANY
SCALE 1" = 20 CHAINS
MARCH 2, 1898
LADSHAW & LADSHAW SURVEYORS
RE-TRACED BY GOOCH & TAYLOR SURVEYORS
APRIL 26, 1946
FROM COPY BY A. TUFTS IN 1901
F.M. TURNER
HATCHELL
ROAD
FORD
WILLIS
THOMPSON
M. BROGG
T. GILMORE
K. JENNINGS
T. BROGG
D. SLOAN
LINDER
REEVES
WILLIS ROAD
H. THOMAS
GLENDALE CLIFTON RD
1327.84 ACRES
ROAD NO LONGER EXISTS
VILLAGE
J. BARNWELL
J. THOMAS
A. CROCKER
T. GILMORE
THOMSON
DR. RUSSELL
OLD MILL POND
TOWN OF GLENDALE
LAWSON'S FORK OF PACOLET RIVER
MILL
HILTON
SPARTANBURG ROAD
COUNTRY CLUB ROAD
IRON BRIDGE
MAY - 1 1946